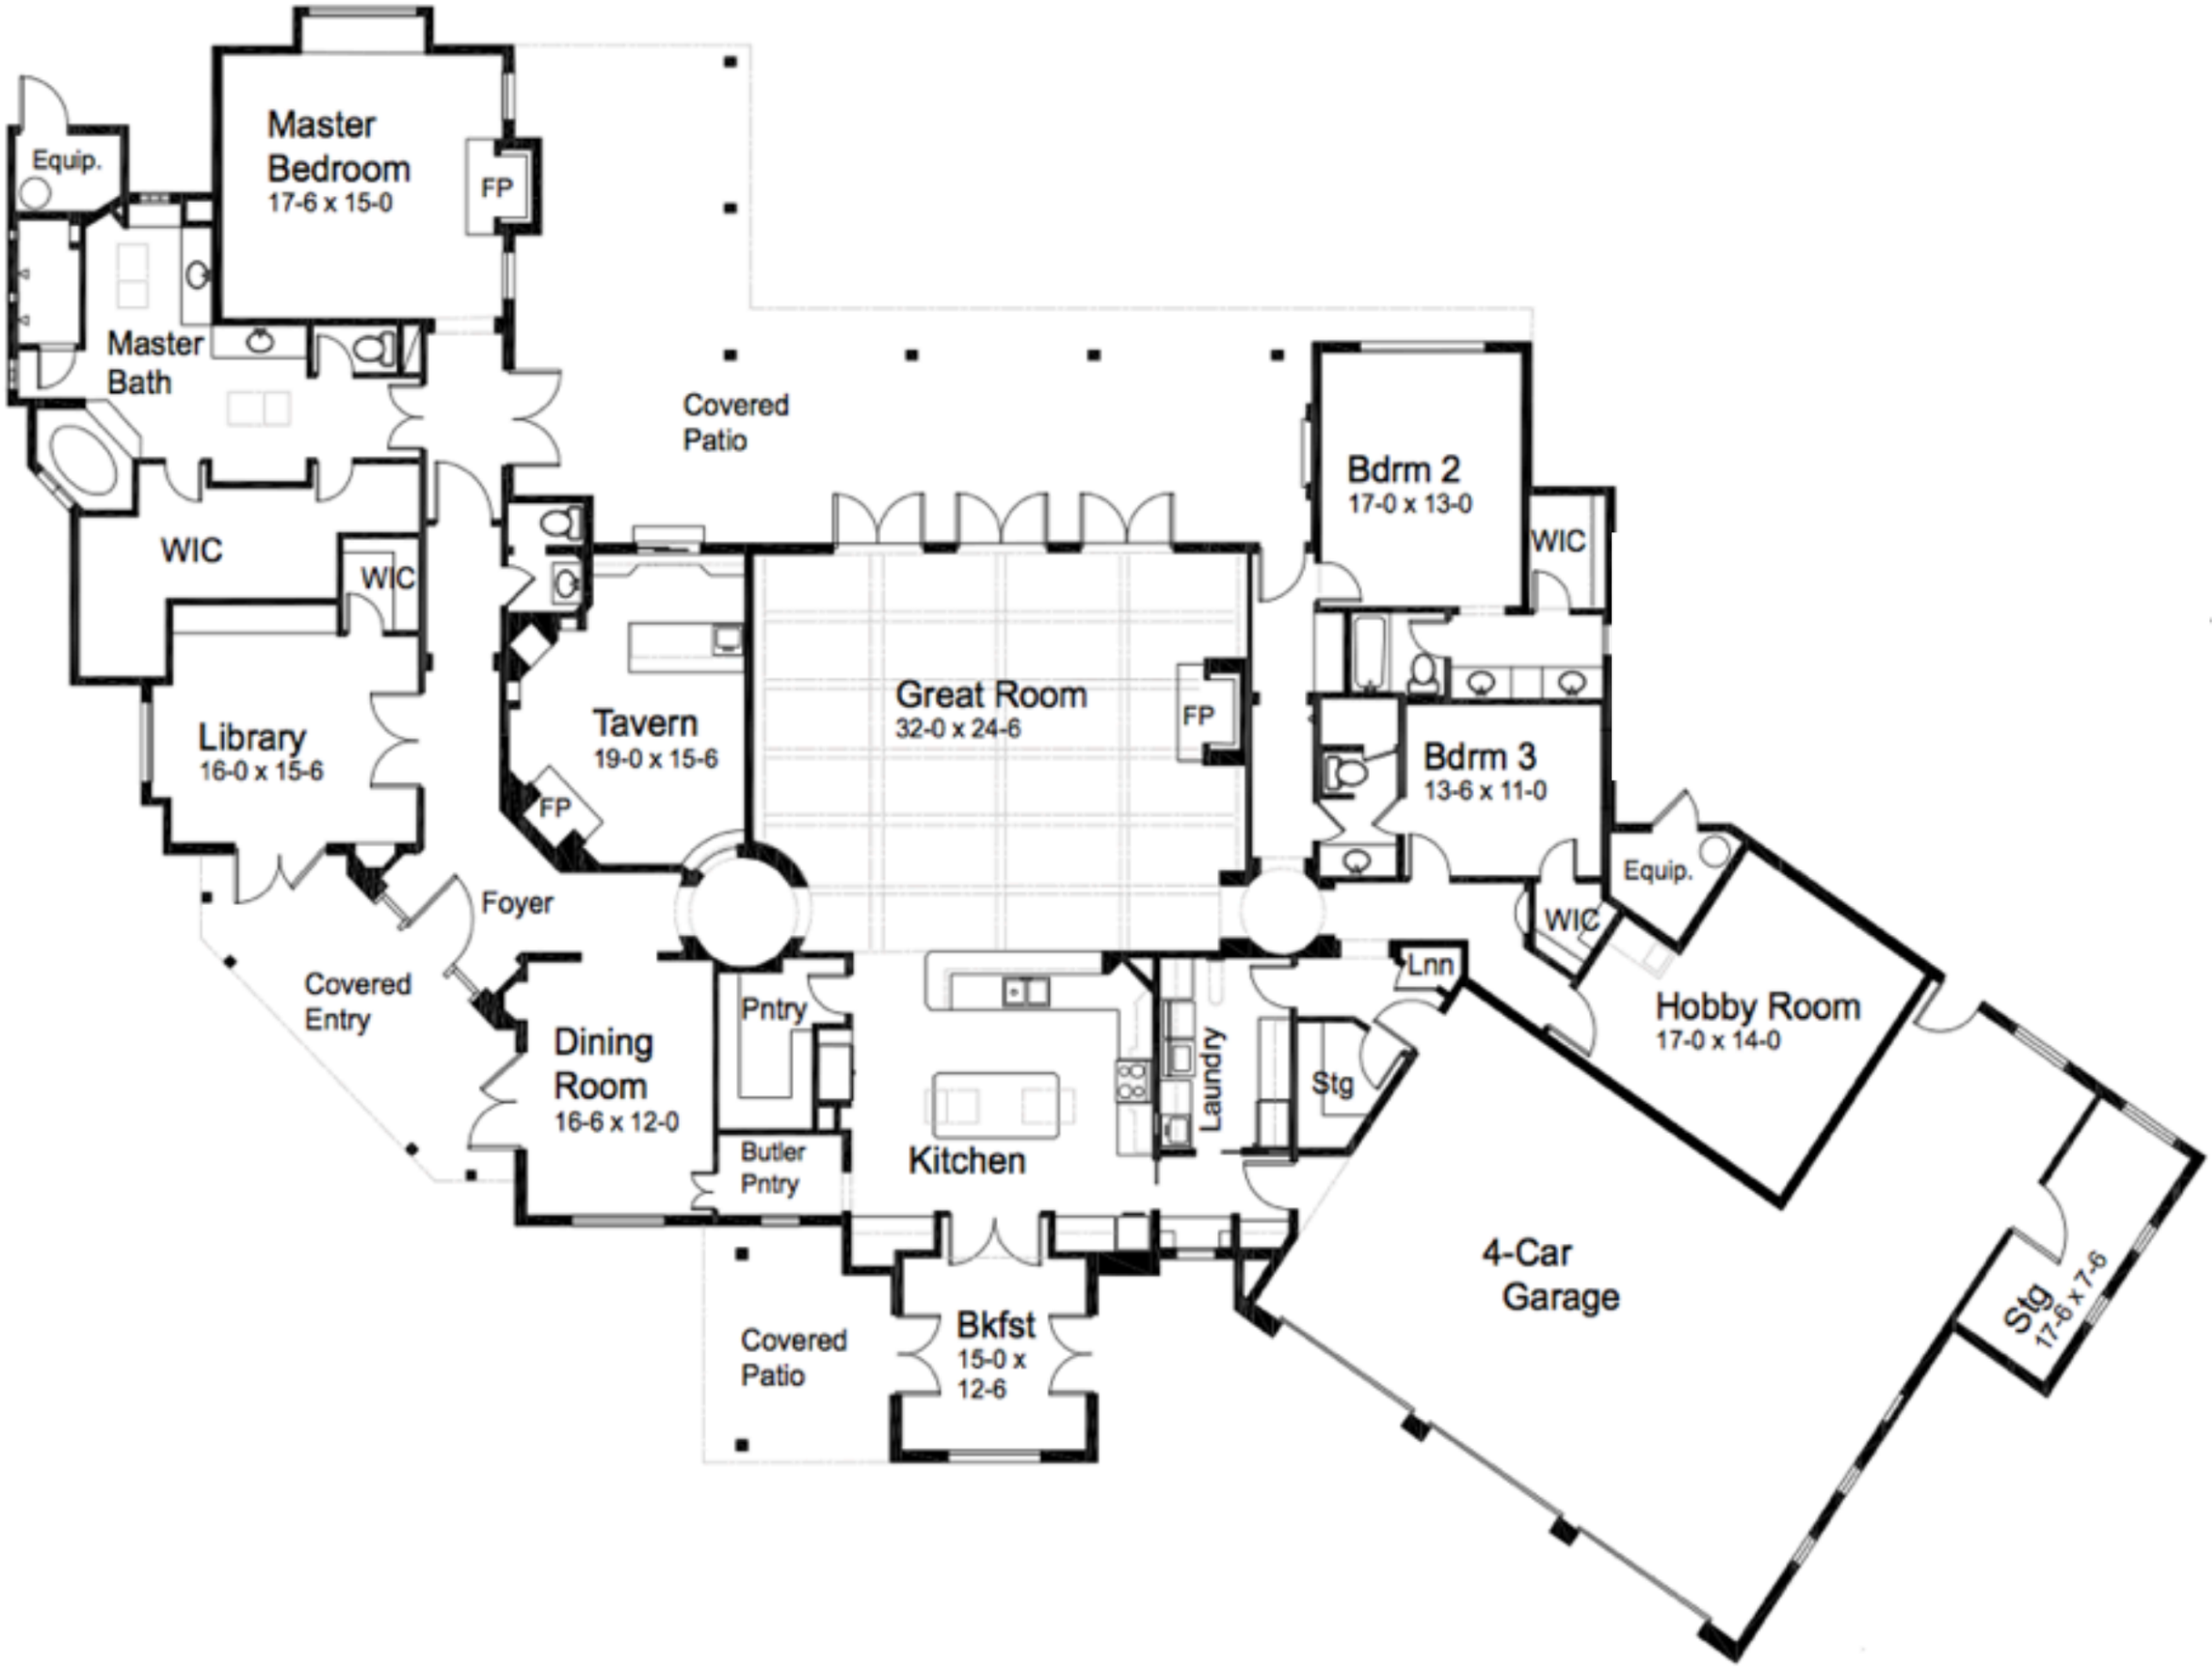
Master Bedroom
17-6 x 15-0
FP
Equip.
Master Bath
WIC
WIC
Library
16-0 x 15-6
Covered Patio
Tavern
19-0 x 15-6
FP
Great Room
32-0 x 24-6
FP
Bdrm 2
17-0 x 13-0
WIC
Bdrm 3
13-6 x 11-0
Equip.
WIC
Hobby Room
17-0 x 14-0
Foyer
Covered Entry
Dining Room
16-6 x 12-0
Pntry
Butler Pntry
Kitchen
Laundry
Stg
Lnn
4-Car Garage
Stg
17-6 x 7-6
Covered Patio
Bkfst
15-0 x 12-6